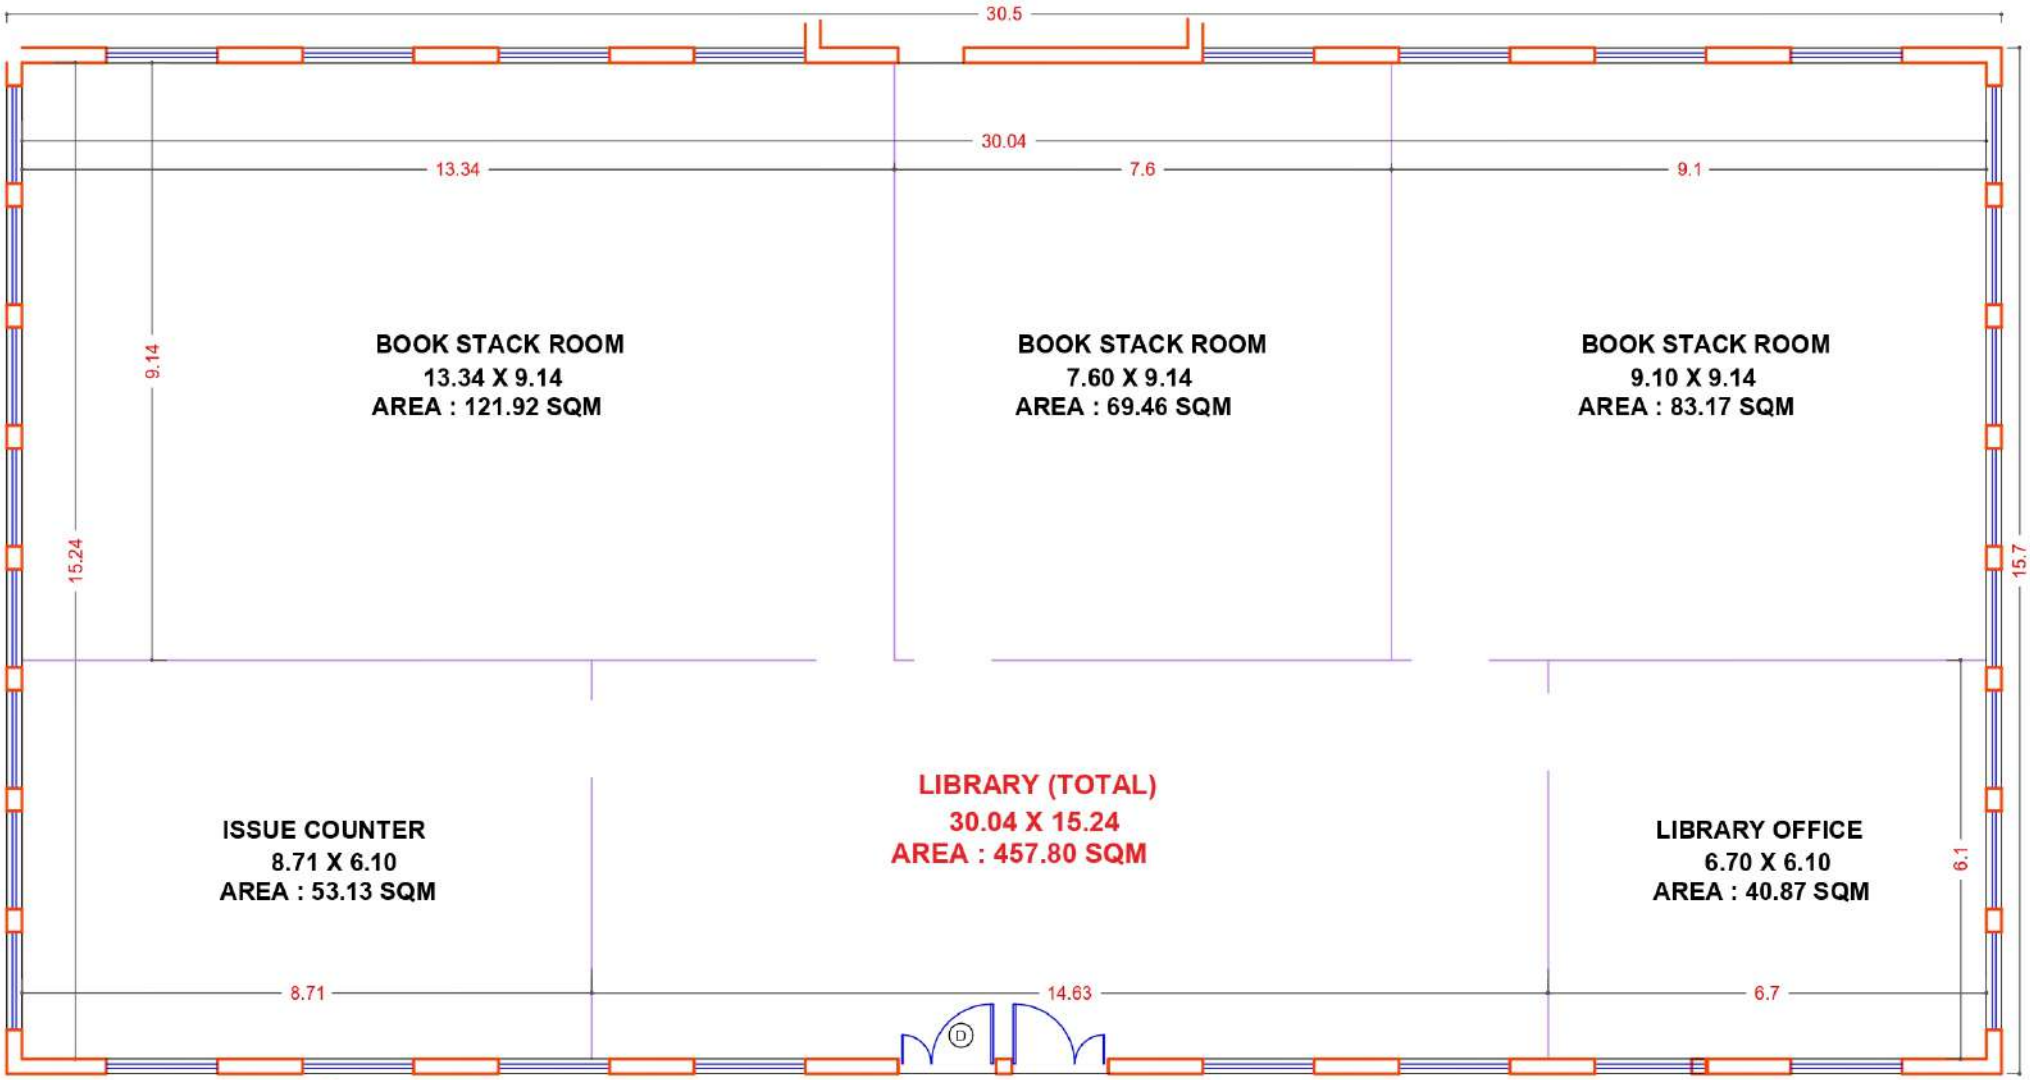

Manohar Vishwas Patil

Digitally signed by Manohar Vishwas Patil
Date: 2025.02.25 13:02:10 +05'30'

GROUND FLOOR (CENTRAL LIBRARY BUILDING)

MANGESH S.UPASANI
B.ARCH, M.ARCH.AIIA
Reg.No.CA / 97 / 21379

PROJECT:	EXISTING BUILDING FOR M.C.A. COURSE AT PERMANENT SITE OF SSVPS's L. K. Dr. P. R. GHOGREY SCIENCE COLLEGE, DHULE.			DWG. NO.MPB -102	DATE : 13-02-25
	CLIENT: PRINCIPAL, SSVPS's L. K. DR. P. R. GHOGRE SCIENCE COLLEGE	PROJECT:	DEVELOPMENT WORKS- GROUND FLOOR ETC.	REV. NO. R 0	N
	STAGE: EXECUTED	TITLE:	LAYOUT PLAN DETAILS	DRN. BY: GPK	CHKD. BY: VVD

ARCHITECT :
MANGESH S. UPASANI
AIIE SYNDICATE
U-207, YOGESH COMPLEX, BEHIND RANI JHANSI PUTALA, MAHANAGARPALIKA CHOWK, DHULE - 424001.